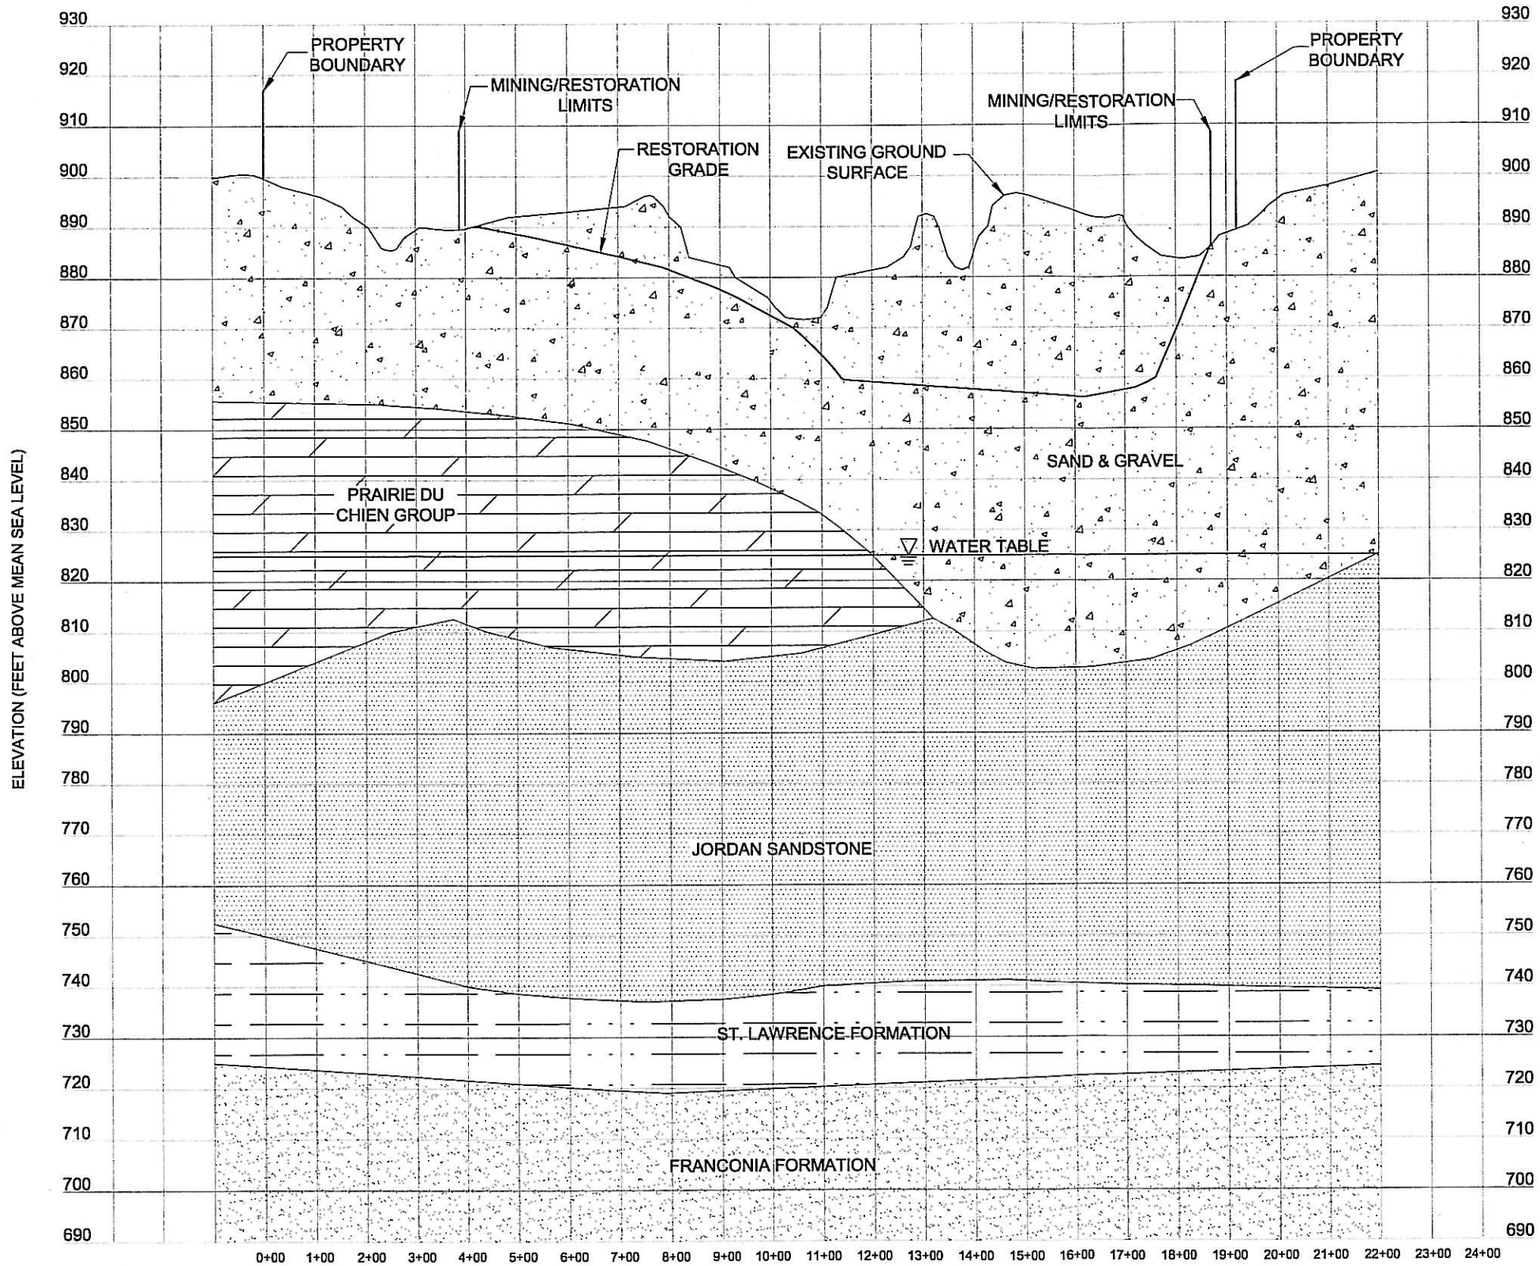

D
NORTH

HORIZONTAL DISTANCE IN FEET

CROSS-SECTION D-D'

D'
SOUTH

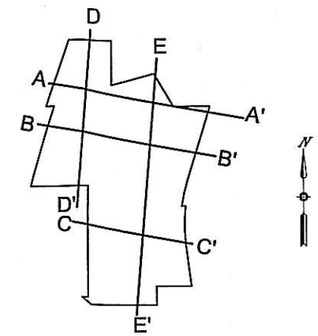

SECTION LOCATION MAP

HORIZONTAL SCALE: 1" = 300 FT
VERTICAL SCALE: 1" = 30 FT
VERTICAL EXAGGERATION: 10X

Sunde Engineering, PLLC.
CONSULTING CIVIL ENGINEERS
10830 NESBITT AVENUE SOUTH
BLOOMINGTON, MINNESOTA 55437
(952) 881-3344 TELEPHONE
(952) 881-1913 FAX
www.sundecivil.com

TILLER CORPORATION

ZAVORAL MINING AND RECLAMATION PROJECT

SCANDIA, MINNESOTA

DATE	REVISION

I HEREBY CERTIFY THAT THIS PLAN, SPECIFICATION, OR REPORT WAS PREPARED BY ME OR UNDER MY DIRECT SUPERVISION AND THAT I AM A DULY LICENSED PROFESSIONAL ENGINEER UNDER THE LAWS OF THE STATE OF MINNESOTA.

Kirsten Pauly
DATE: 10/09/08 REG. NO.: 21842

INFORMATION:

PROJECT NO.: 02-626
DRAWN BY: AC
CHECKED BY: KP
APPROVED BY: KP
SCALE: Graphic
DATE: 10/09/08

DESCRIPTION:

CROSS-SECTION D-D'

SHEET NO:

C8

of

#02-626 T.32 , R.19 , S.18 DRAWING: \\Kirstenspc\dwgs\Tiller - All\Tiller Zavoral\2008 Permit Application\C8 - Cross-section D-D'.dwg LAYOUT: CROSS-SECTION D-D'