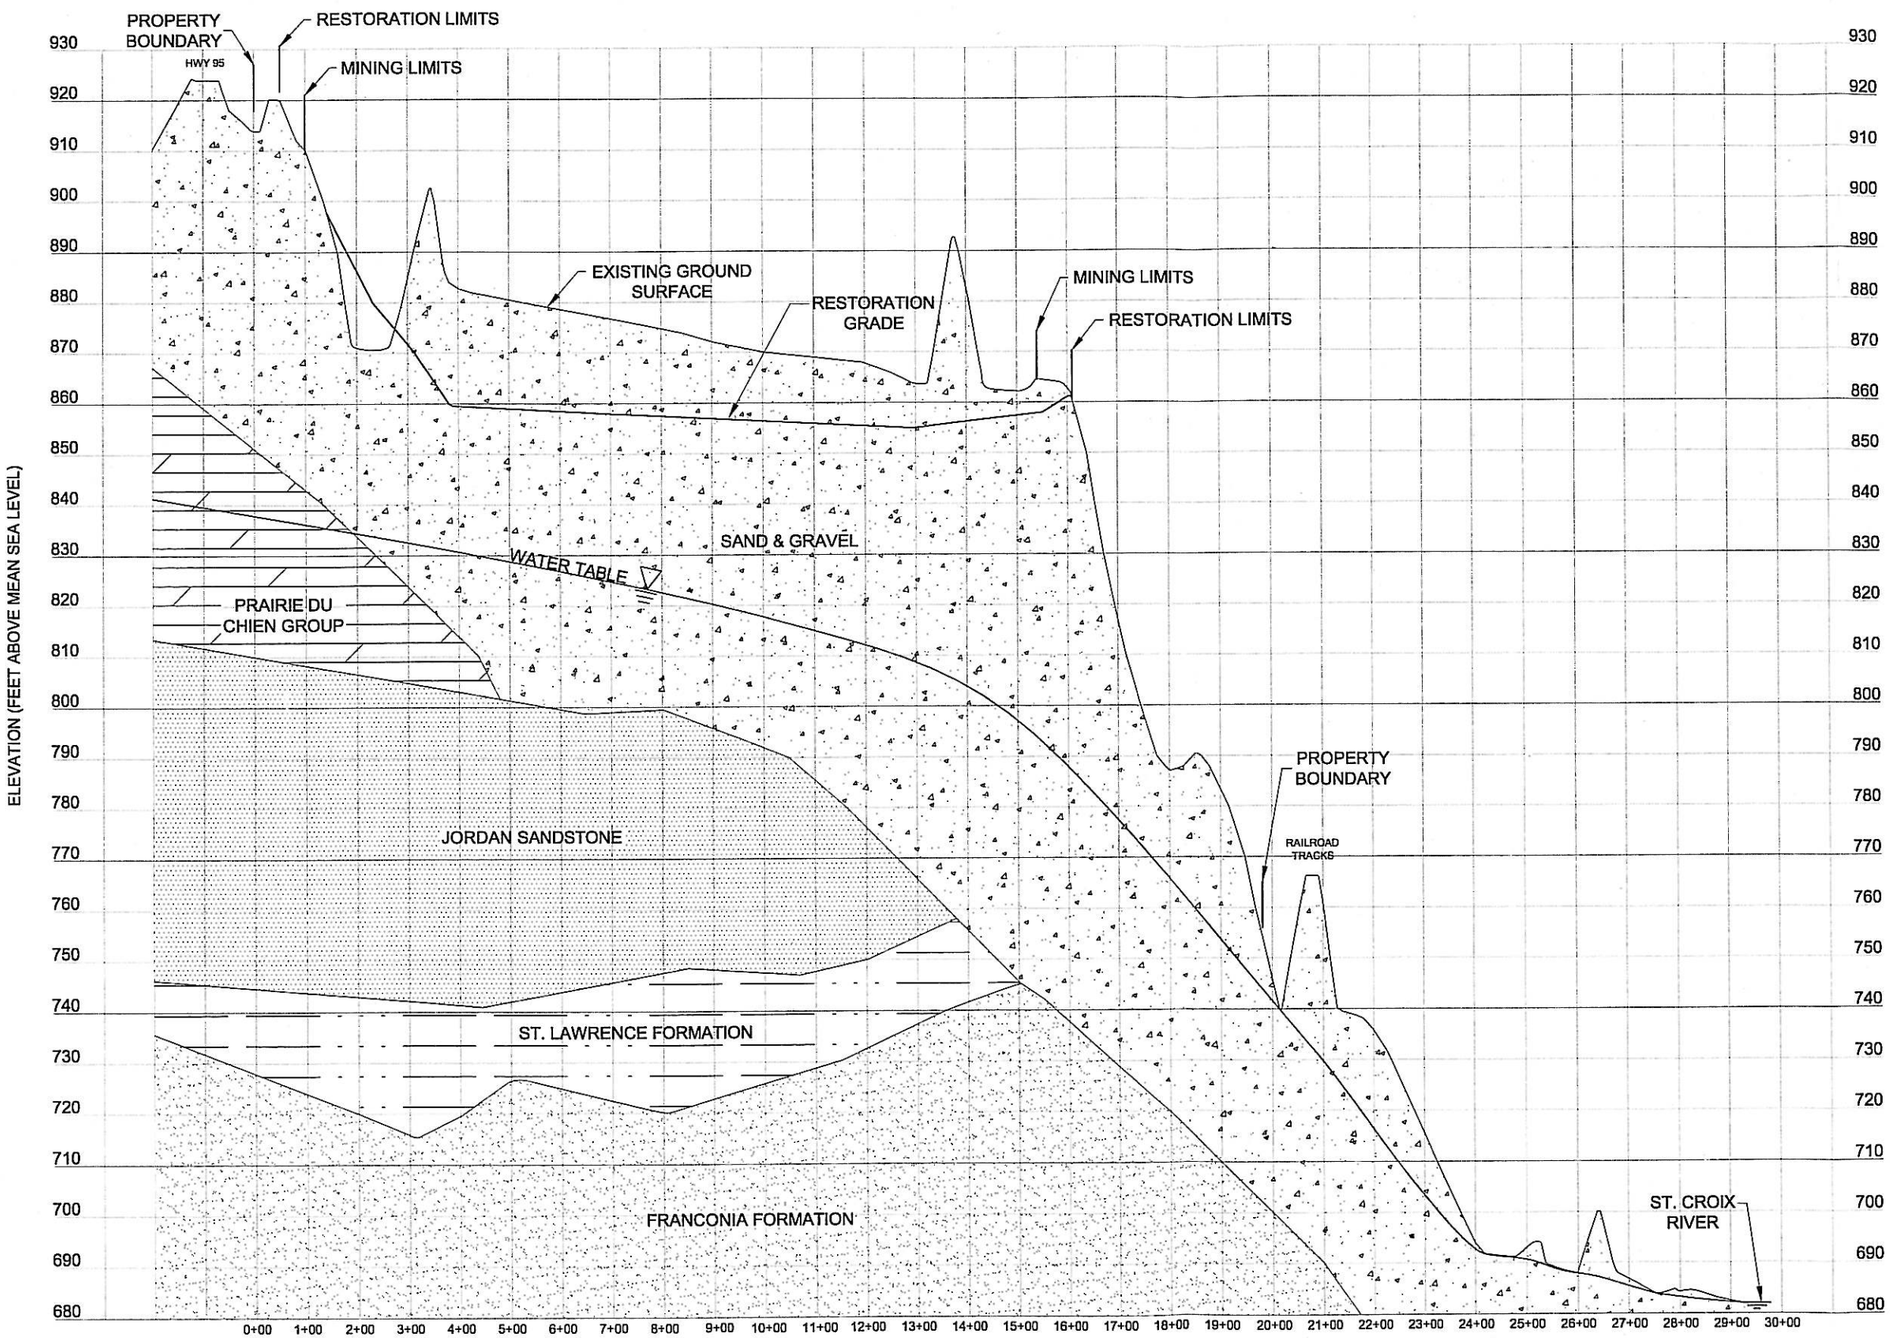

CROSS-SECTION B-B'

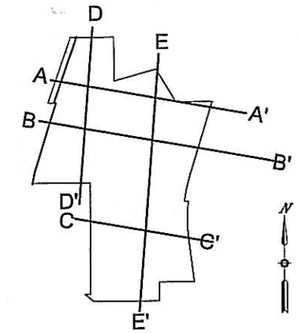

SECTION LOCATION MAP

HORIZONTAL SCALE: 1" = 300 FT
VERTICAL SCALE: 1" = 30 FT
VERTICAL EXAGGERATION: 10X

Sunde Engineering, PLLC.
CONSULTING CIVIL ENGINEERS
10630 NESBITT AVENUE SOUTH
BLOOMINGTON, MINNESOTA 55437
(952) 881-3344 TELEPHONE
(952) 881-1913 FAX
www.sundecivil.com

TILLER CORPORATION

ZAVORAL MINING AND RECLAMATION PROJECT

SCANDIA, MINNESOTA

DATE	REVISION

I HEREBY CERTIFY THAT THIS PLAN, SPECIFICATION, OR REPORT WAS PREPARED BY ME OR UNDER MY DIRECT SUPERVISION AND THAT I AM A DULY LICENSED PROFESSIONAL ENGINEER UNDER THE LAWS OF THE STATE OF MINNESOTA.

Kirsten Pauly
DATE: 10/17/2008 REG. NO.: 21842

INFORMATION:

PROJECT NO.:	02-626
DRAWN BY:	JG
CHECKED BY:	KP
APPROVED BY:	KP
SCALE:	Graphic
DATE:	10/17/2008

DESCRIPTION:

CROSS-SECTION B-B'

SHEET NO:

C6

of

#02-626 T.32 , R.19 , S.18 DRAWING: \\Kirstenspc\dwgs\Tiller - All\Tiller Zavoral\2008 Permit Application\C6 - Cross-section B-B'.dwg LAYOUT: CROSS-SECTION B-B' XREF: C4 - Phasing Plan; XREF: survey