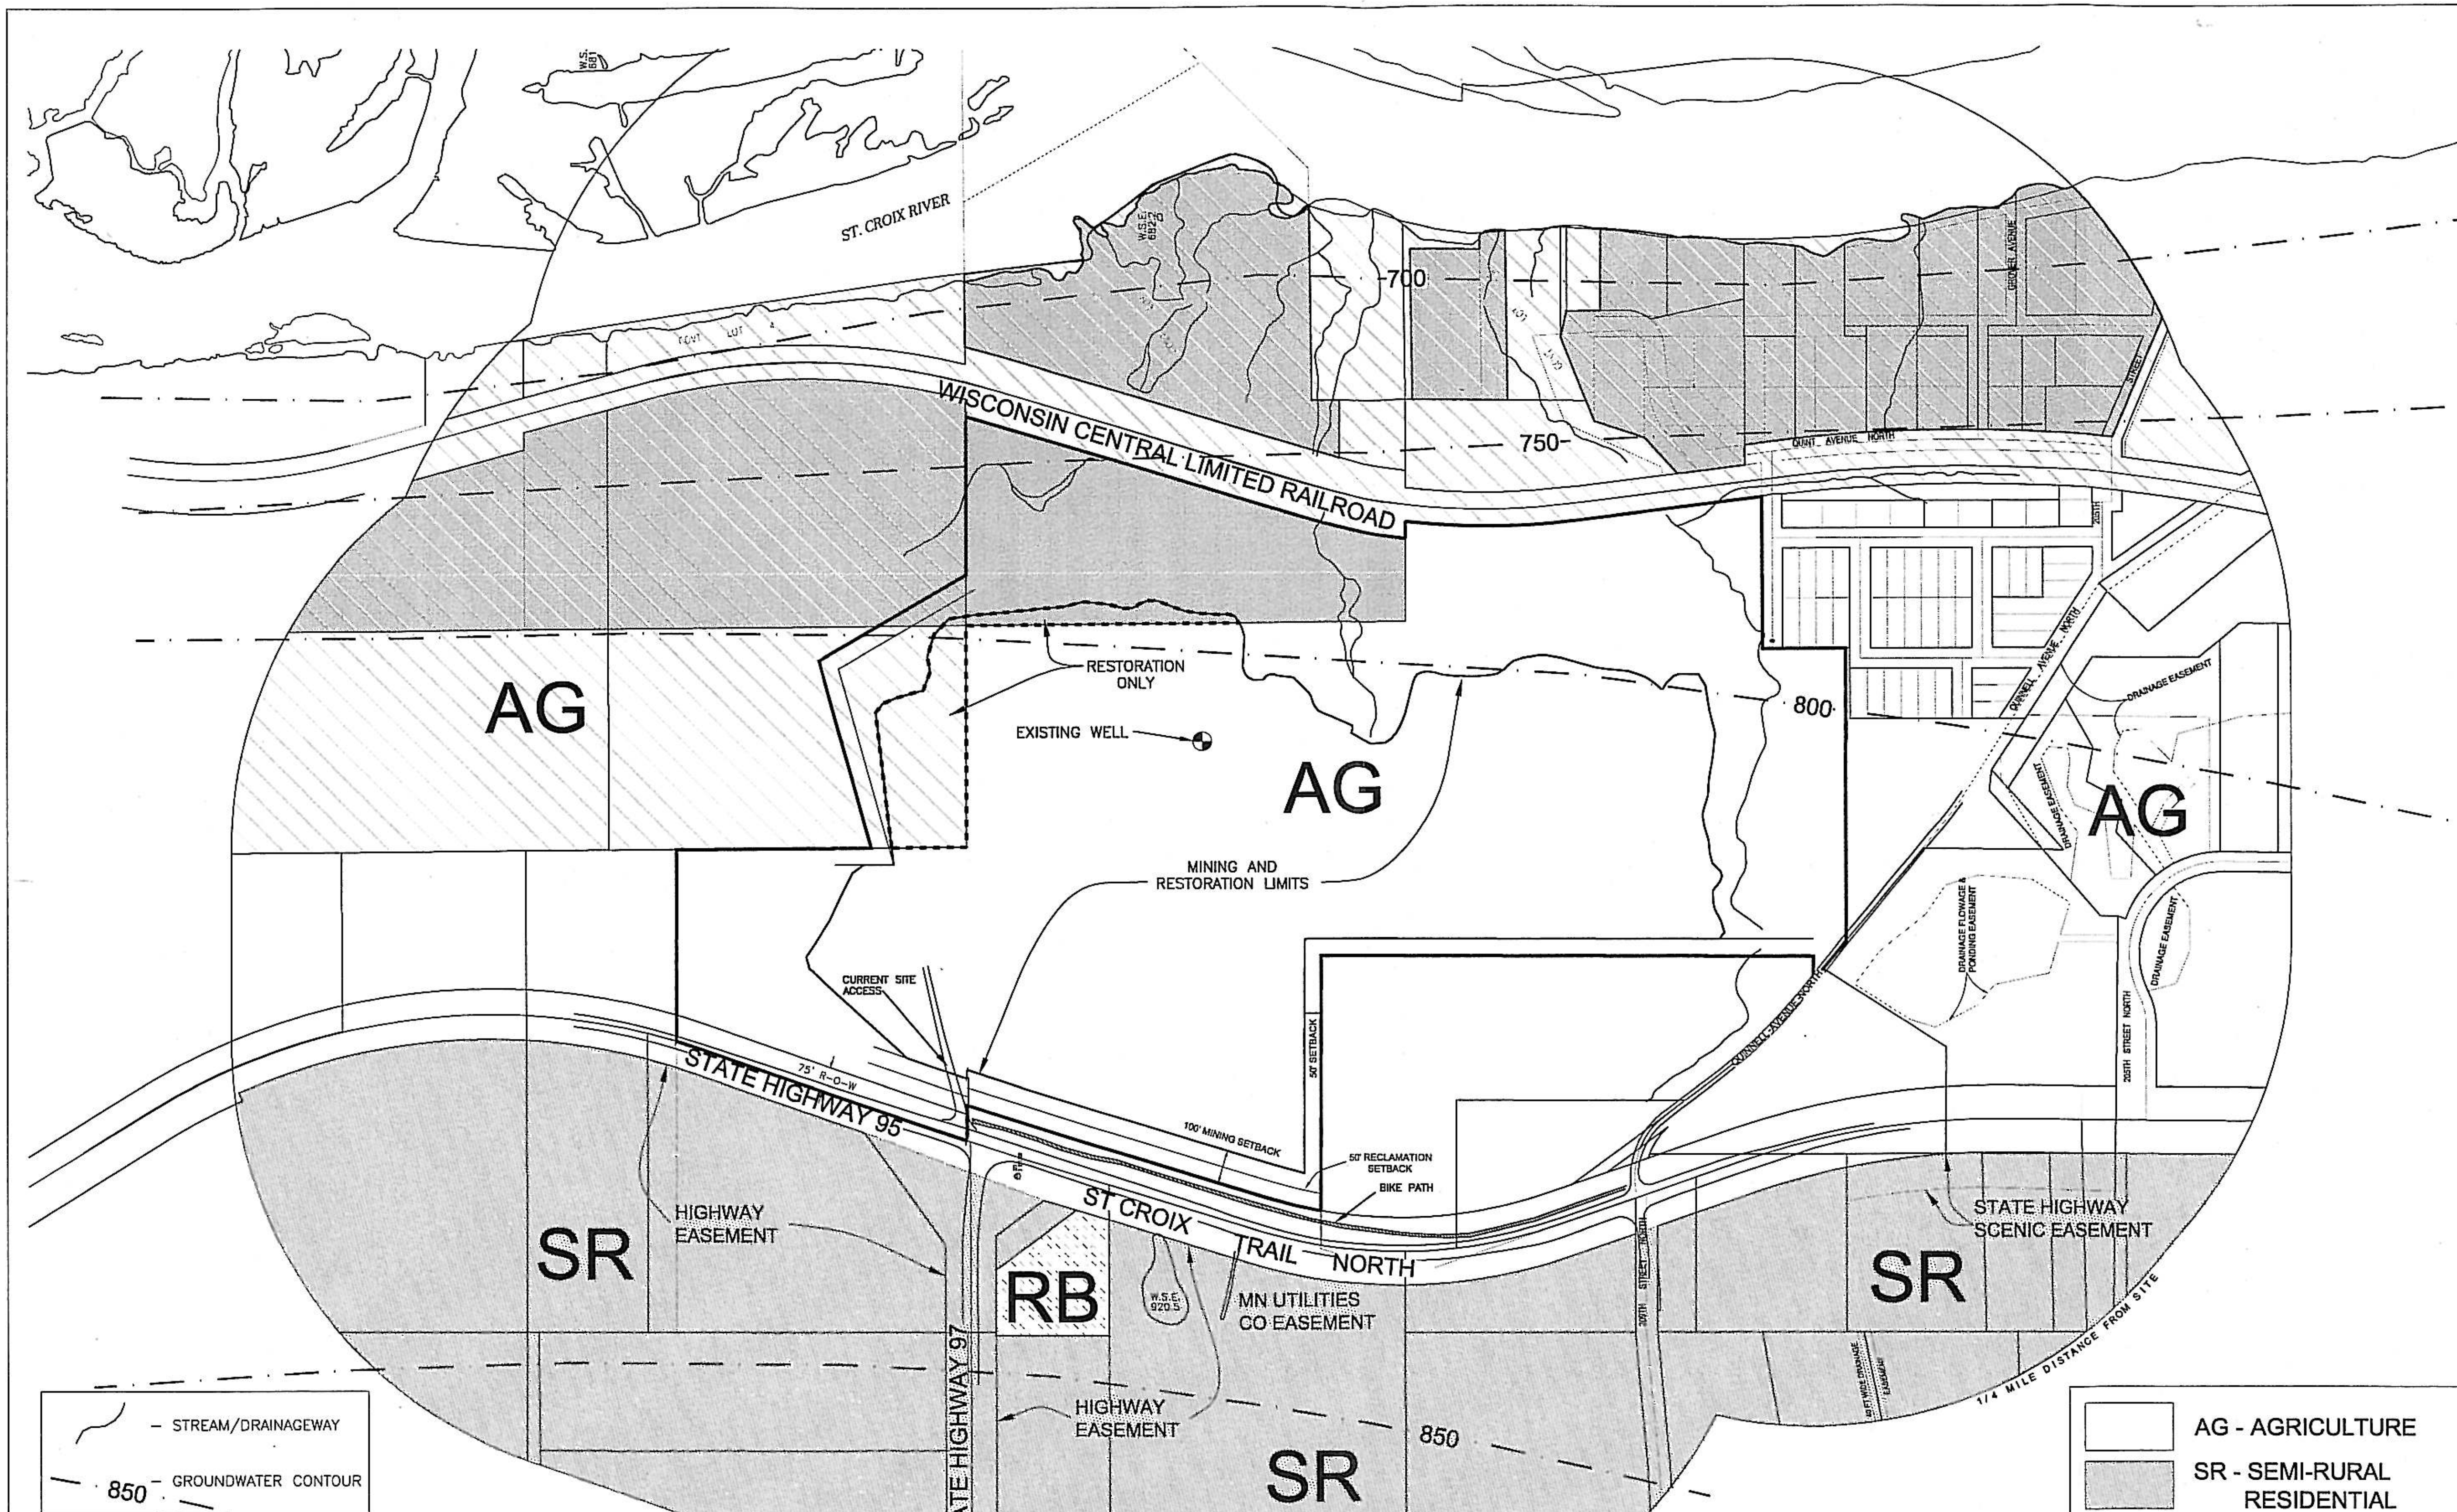

NOTES:

1. TOPOGRAPHIC AND PARCEL INFORMATION FROM WASHINGTON COUNTY LAND SURVEY DIVISION. DATE OF AERIAL PHOTOGRAPHY: APRIL 2000. PARCEL DATA IS CURRENT TO MAY 31, 2008.
2. GROUNDWATER CONTOURS FROM THE WASHINGTON COUNTY GEOLOGIC ATLAS, PLATE 5, 1990.
3. LAND USE INFORMATION FROM CITY OF SCANDIA ZONING MAP, DATED FEBRUARY 20, 2008.

250 0 250 500
SCALE IN FEET

- AG - AGRICULTURE
- SR - SEMI-RURAL RESIDENTIAL
- RB - RETAIL BUSINESS
- USA SCENIC EASEMENT
- SAINT CROIX RIVER DISTRICT

Sunde Engineering, PLLC.

CONSULTING CIVIL ENGINEERS
10830 NESBITT AVENUE SOUTH
BLOOMINGTON, MINNESOTA 55437
(952) 881-3344 TELEPHONE
(952) 881-1913 FAX
www.sundecivil.com

TILLER CORPORATION

ZAVORAL MINING AND RECLAMATION PROJECT

SCANDIA, MINNESOTA

DATE	REVISION

I HEREBY CERTIFY THAT THIS PLAN, SPECIFICATION, OR REPORT WAS PREPARED BY ME OR UNDER MY DIRECT SUPERVISION AND THAT I AM A DULY LICENSED PROFESSIONAL ENGINEER UNDER THE LAWS OF THE STATE OF MINNESOTA.

Kirsten Pauly
DATE: 11/06/08 REG. NO.: 21842

INFORMATION:

PROJECT NO.:	02-828
DRAWN BY:	JG
CHECKED BY:	KP
APPROVED BY:	KP
SCALE:	Graphic
DATE:	11/06/08

DESCRIPTION:

EXISTING CONDITIONS

SHEET NO:

C1

of